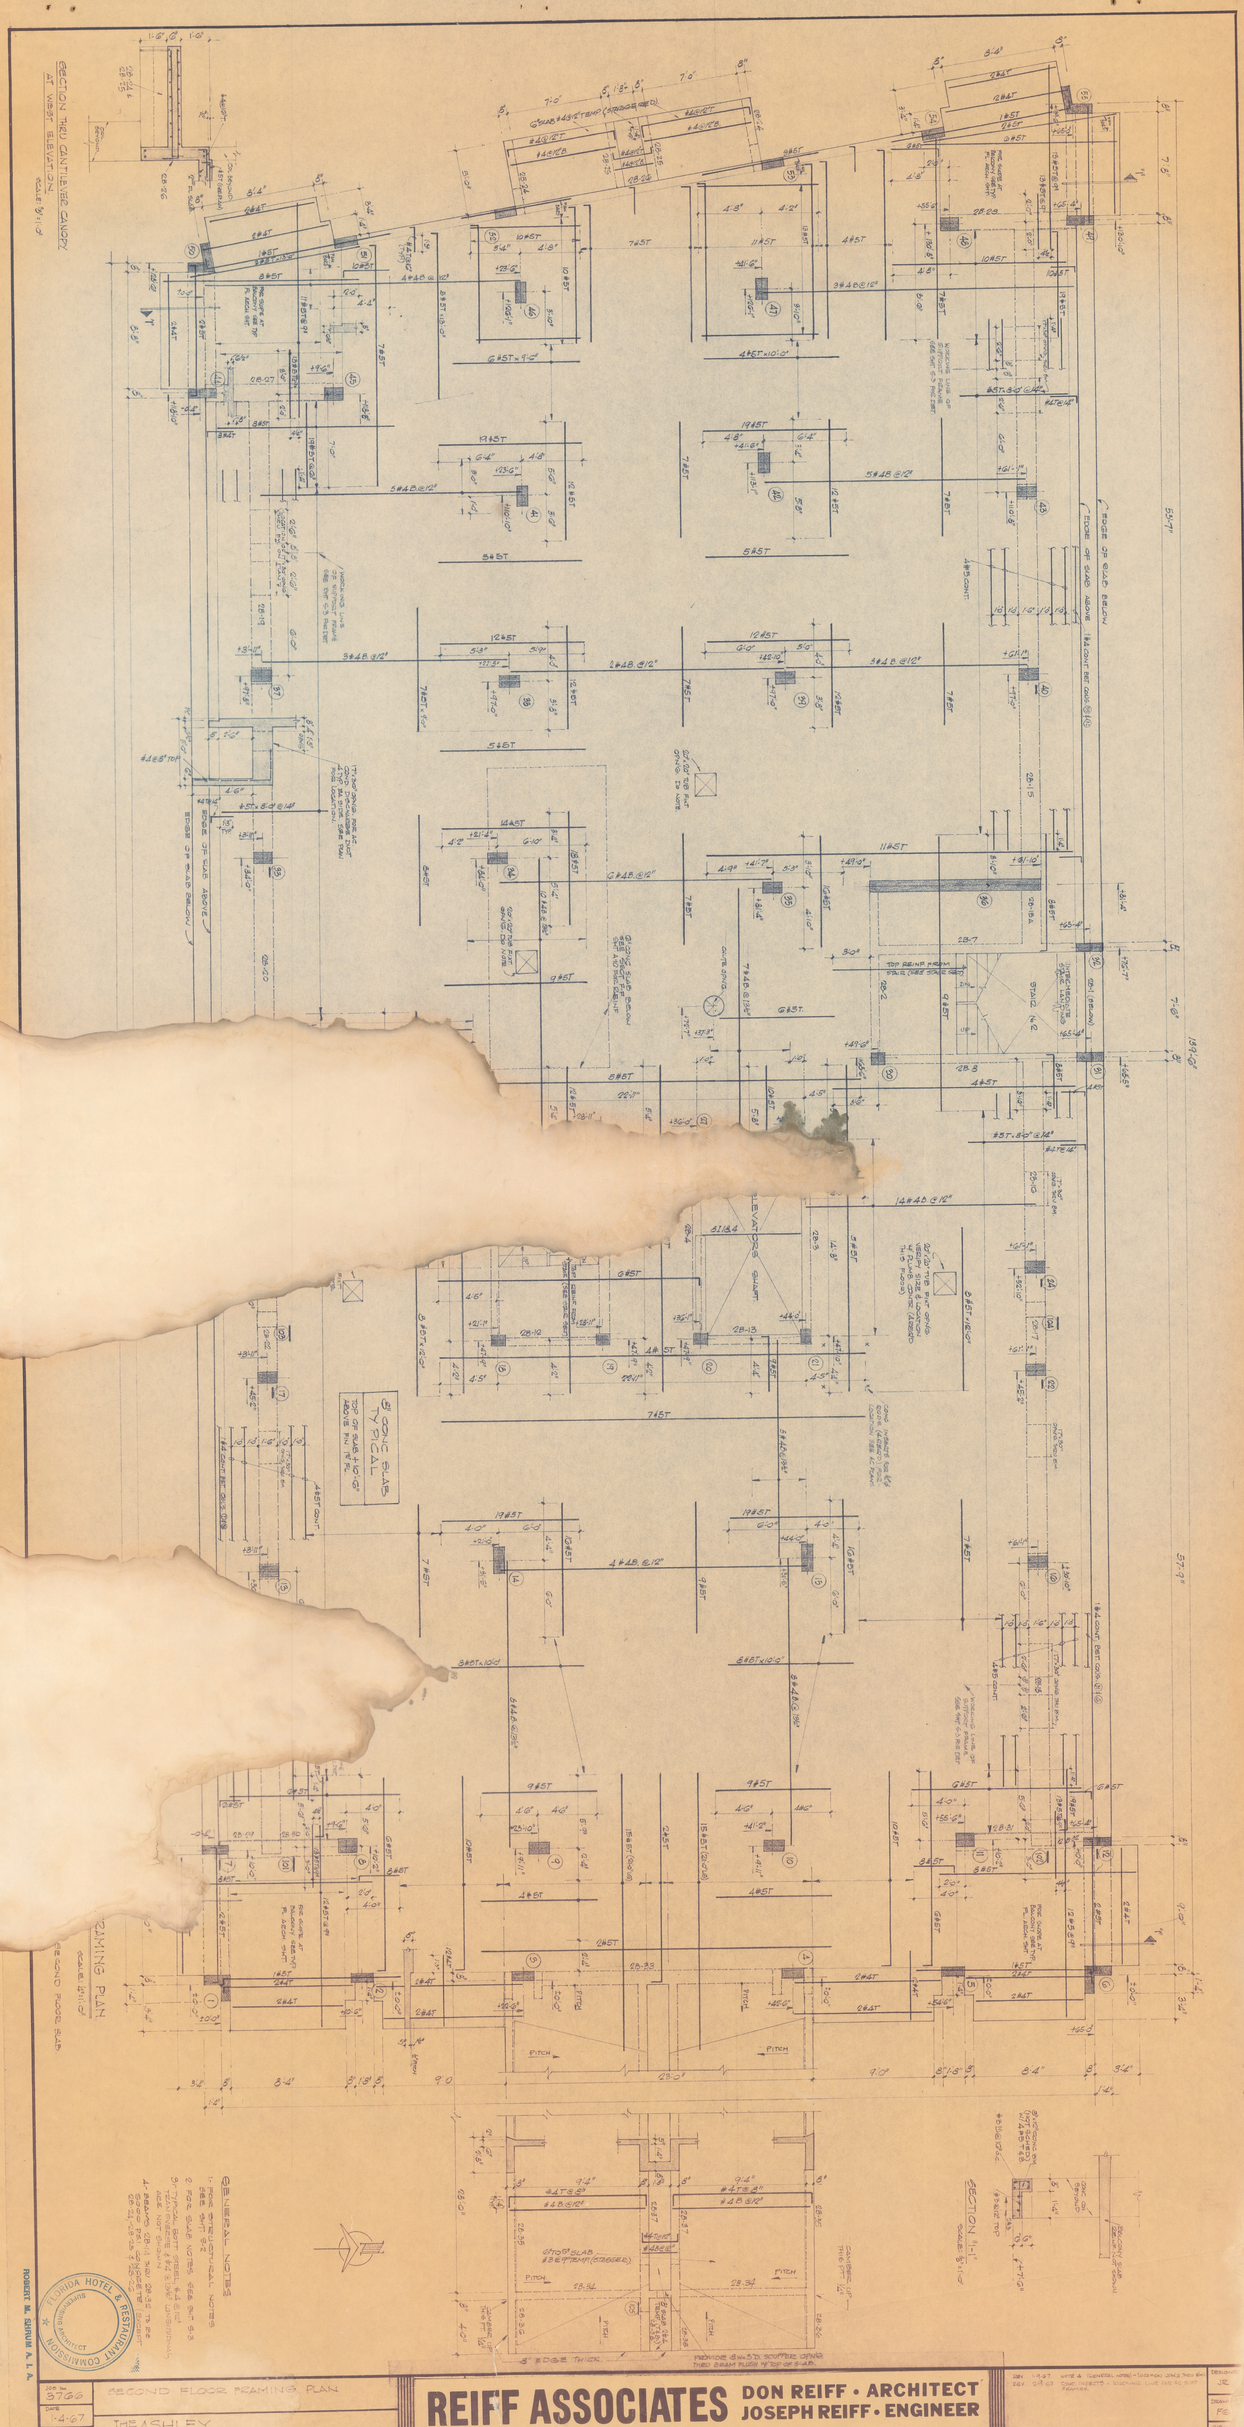

JOB No. 3766	SECOND FLOOR FRAMING PLAN	**REIFF ASSOCIATES** DON REIFF • ARCHITECT JOSEPH REIFF • ENGINEER
DATE 1-4-67	THE ASHLEY	ARCHITECTS — ENGINEERS NORTH MIAMI BEACH, FLORIDA
SHEET No. 54	CONDOMINIUM APT BLDG. 2640 COLLINS AVE. MIAMI BEACH, FLA.	

REV. 1-9-67 NOTE 4 GENERAL NOTES - TEMPERATURE CONTROL JOINTS
REV. 2-8-67 TOP REBARS - DIAGONAL LOAD FOR EL. SHAFT PENTHOUSE

DESIGNED JR
DRAWN FG
CHK.