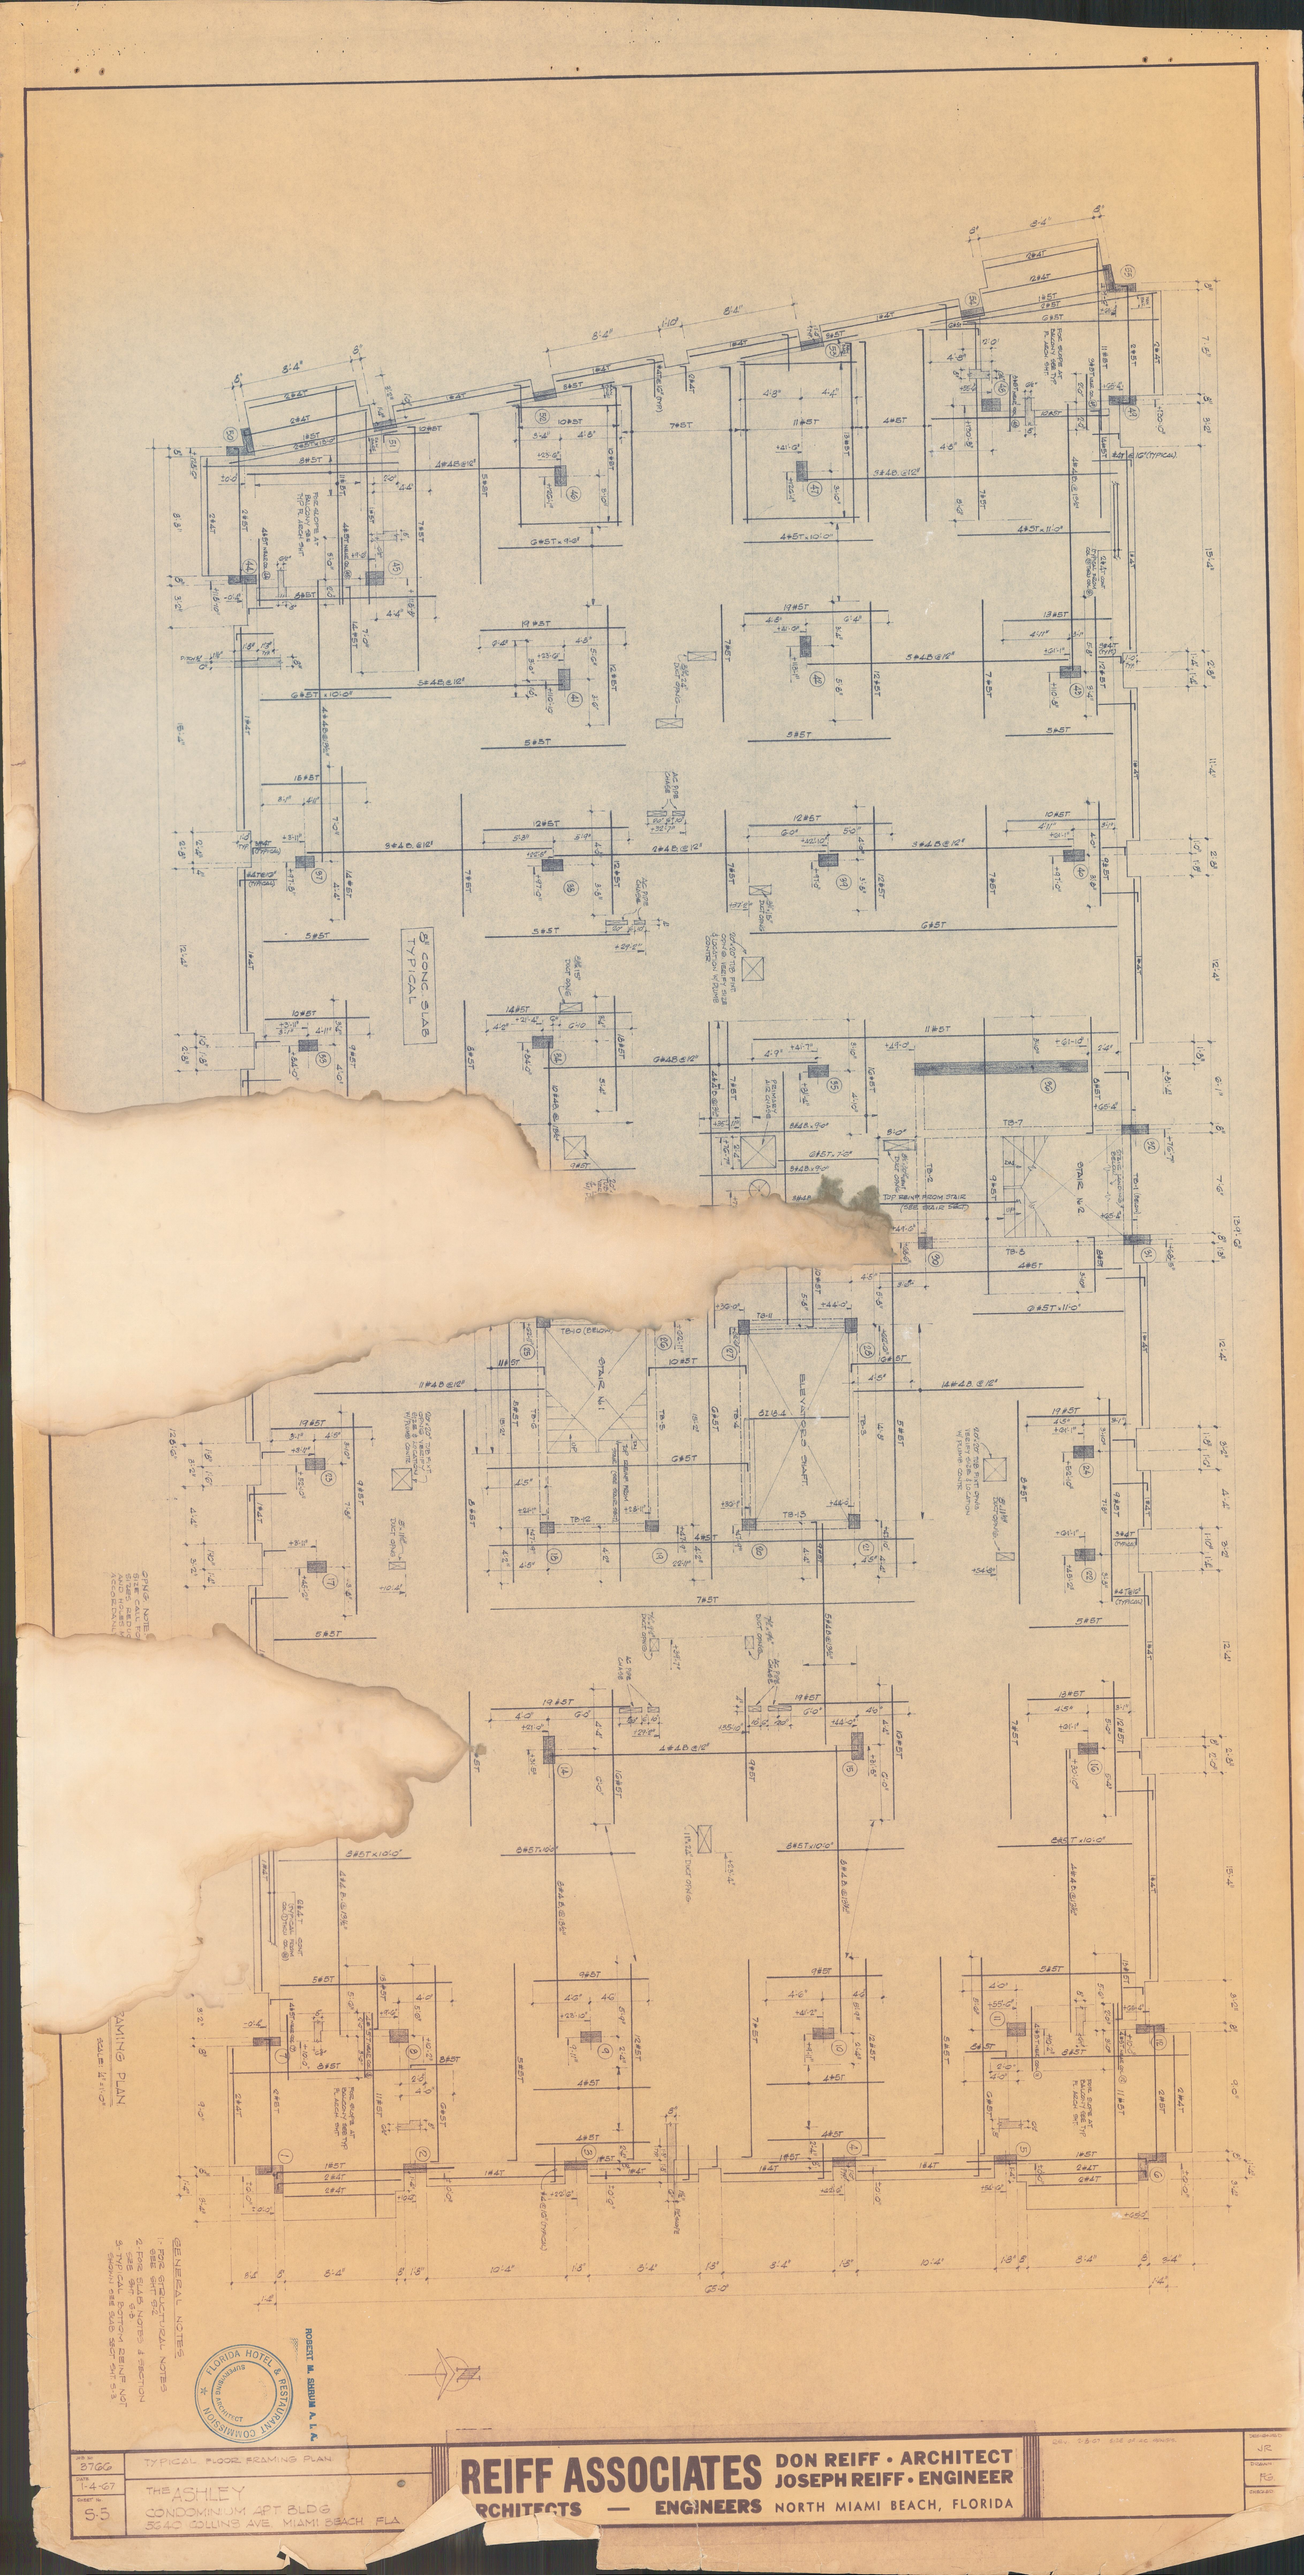
8" CONC. SLAB TYPICAL
FRAMING PLAN
GENERAL NOTES
(1) FOR STRUCTURAL NOTES
SEE ELEV. NOTES & SECTION
SEE S-6
2) TYPICAL BOTTOM REINF. AND SHOWN. SEE SUB SECTION S-3
FLORIDA HOTEL & RESTAURANT COMMISSION
ROBERT M. GARUM A. I. A.
TYPICAL FLOOR FRAMING PLAN
THE ASHLEY
CONDOMINIUM APT BLDG
5340 COLLINS AVE. MIAMI BEACH FLA
REIFF ASSOCIATES
DON REIFF • ARCHITECT
JOSEPH REIFF • ENGINEER
ARCHITECTS — ENGINEERS
NORTH MIAMI BEACH, FLORIDA