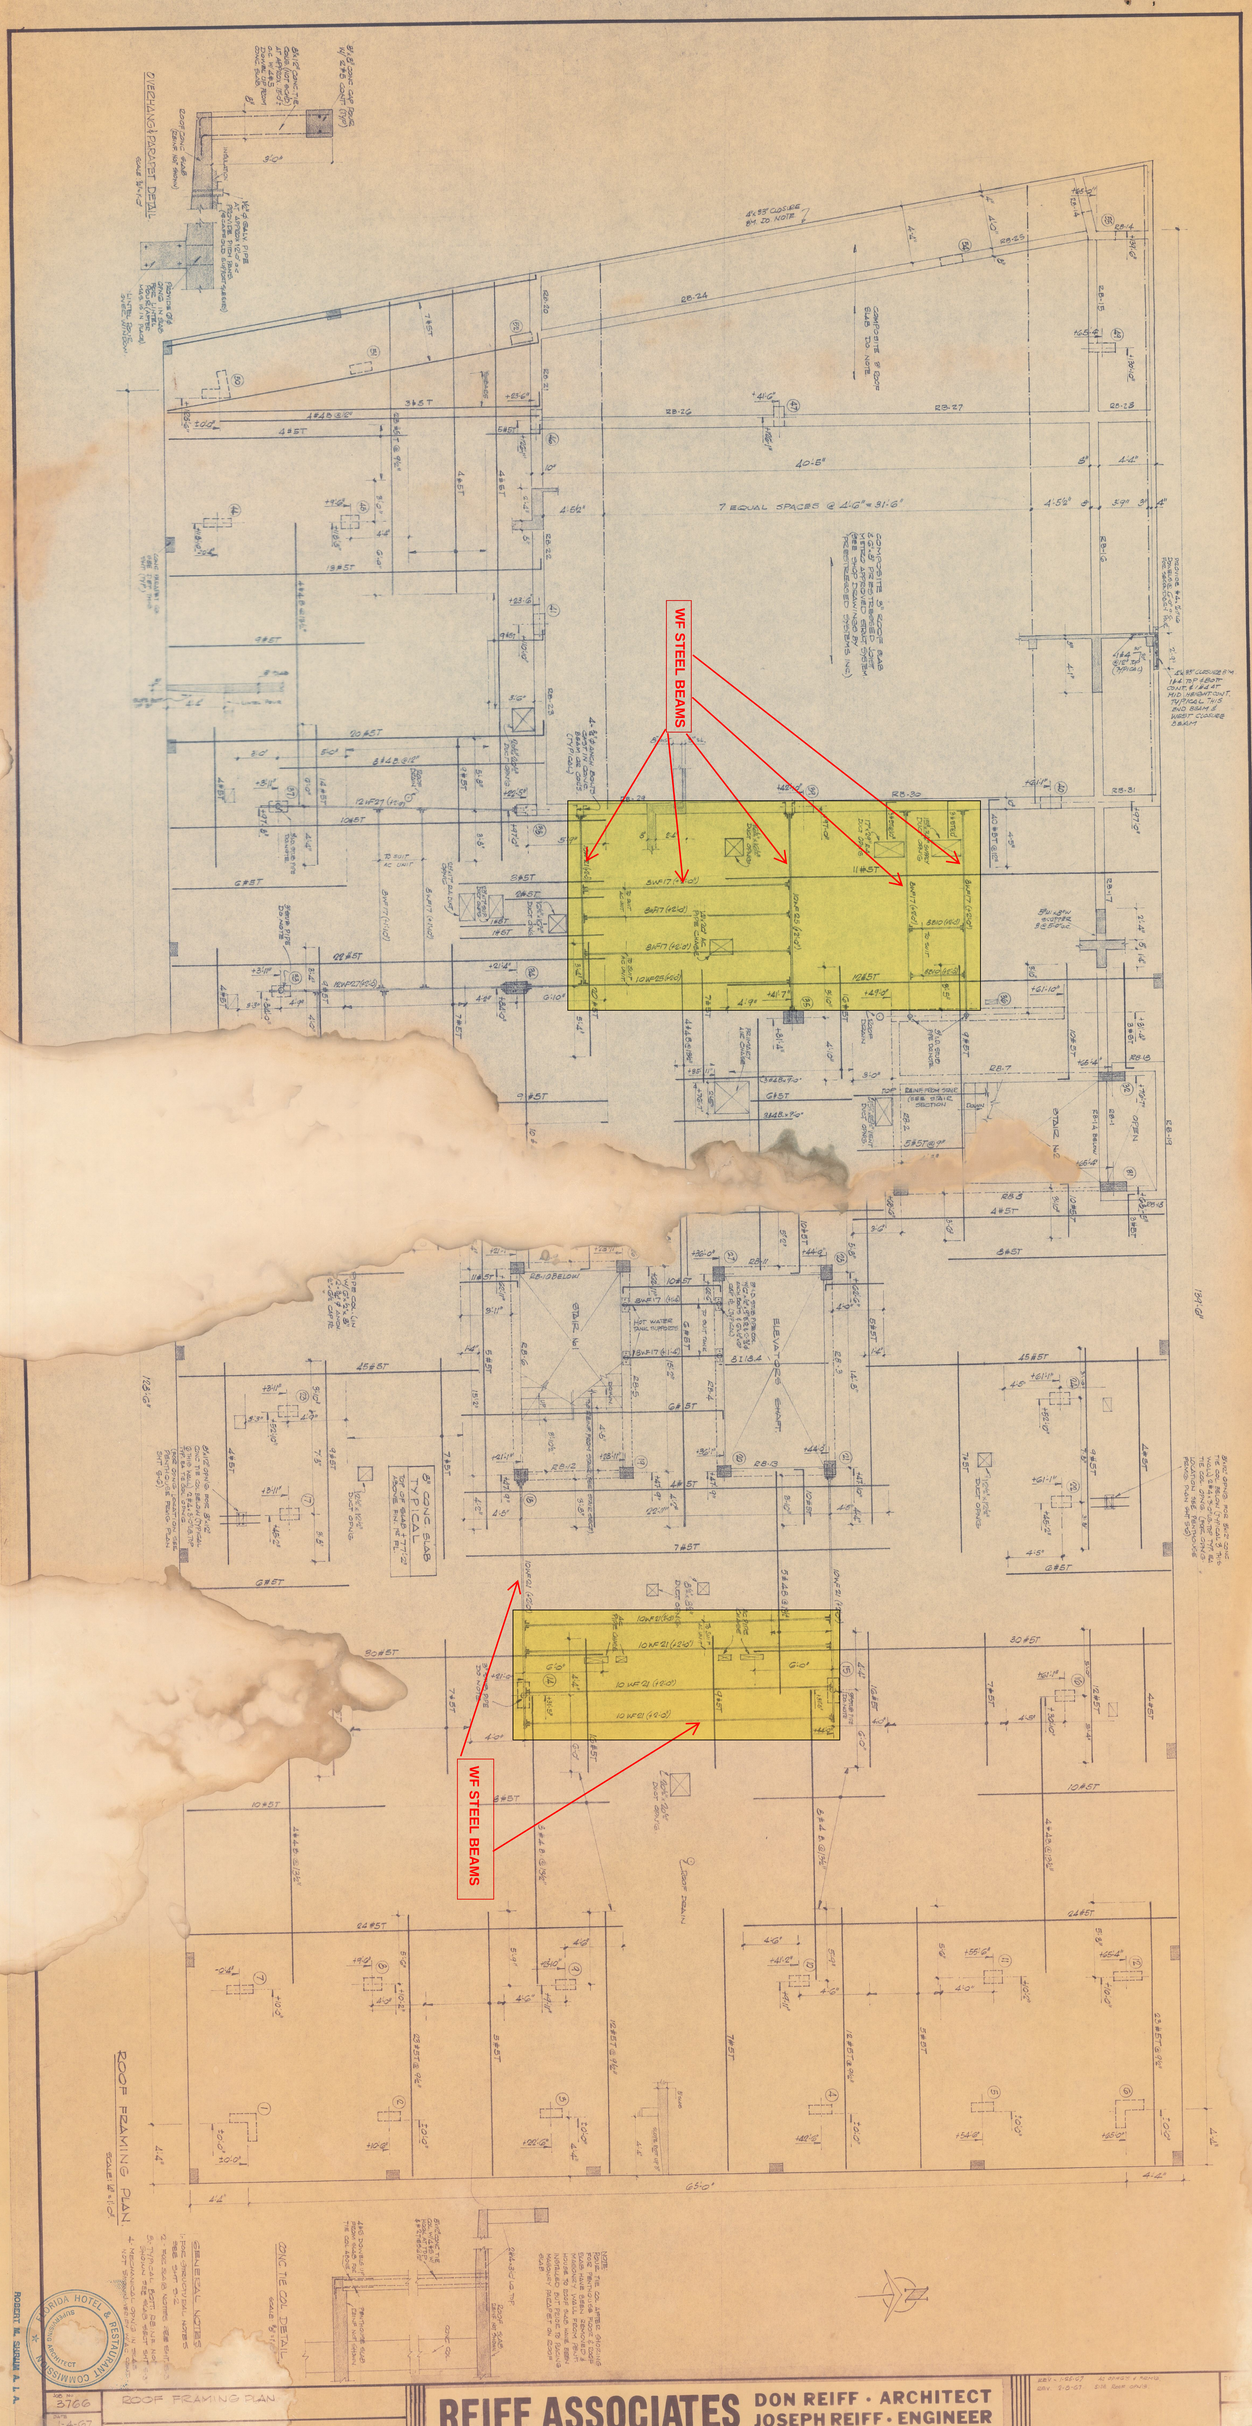
WF STEEL BEAMS
WF STEEL BEAMS
ROOF FRAMING PLAN
SCALE 1/8"=1'-0"
7 EQUAL SPACES @ 4'-6" = 31'-6"
ELEVATOR SHAFT
ROOF FRAMING PLAN
THE ASHLEY
CONDOMINIUM APT BLDG
5640 COLLINS AVE MIAMI BEACH FLA.
REIFF ASSOCIATES
ARCHITECTS — ENGINEERS
DON REIFF · ARCHITECT
JOSEPH REIFF · ENGINEER
NORTH MIAMI BEACH, FLORIDA