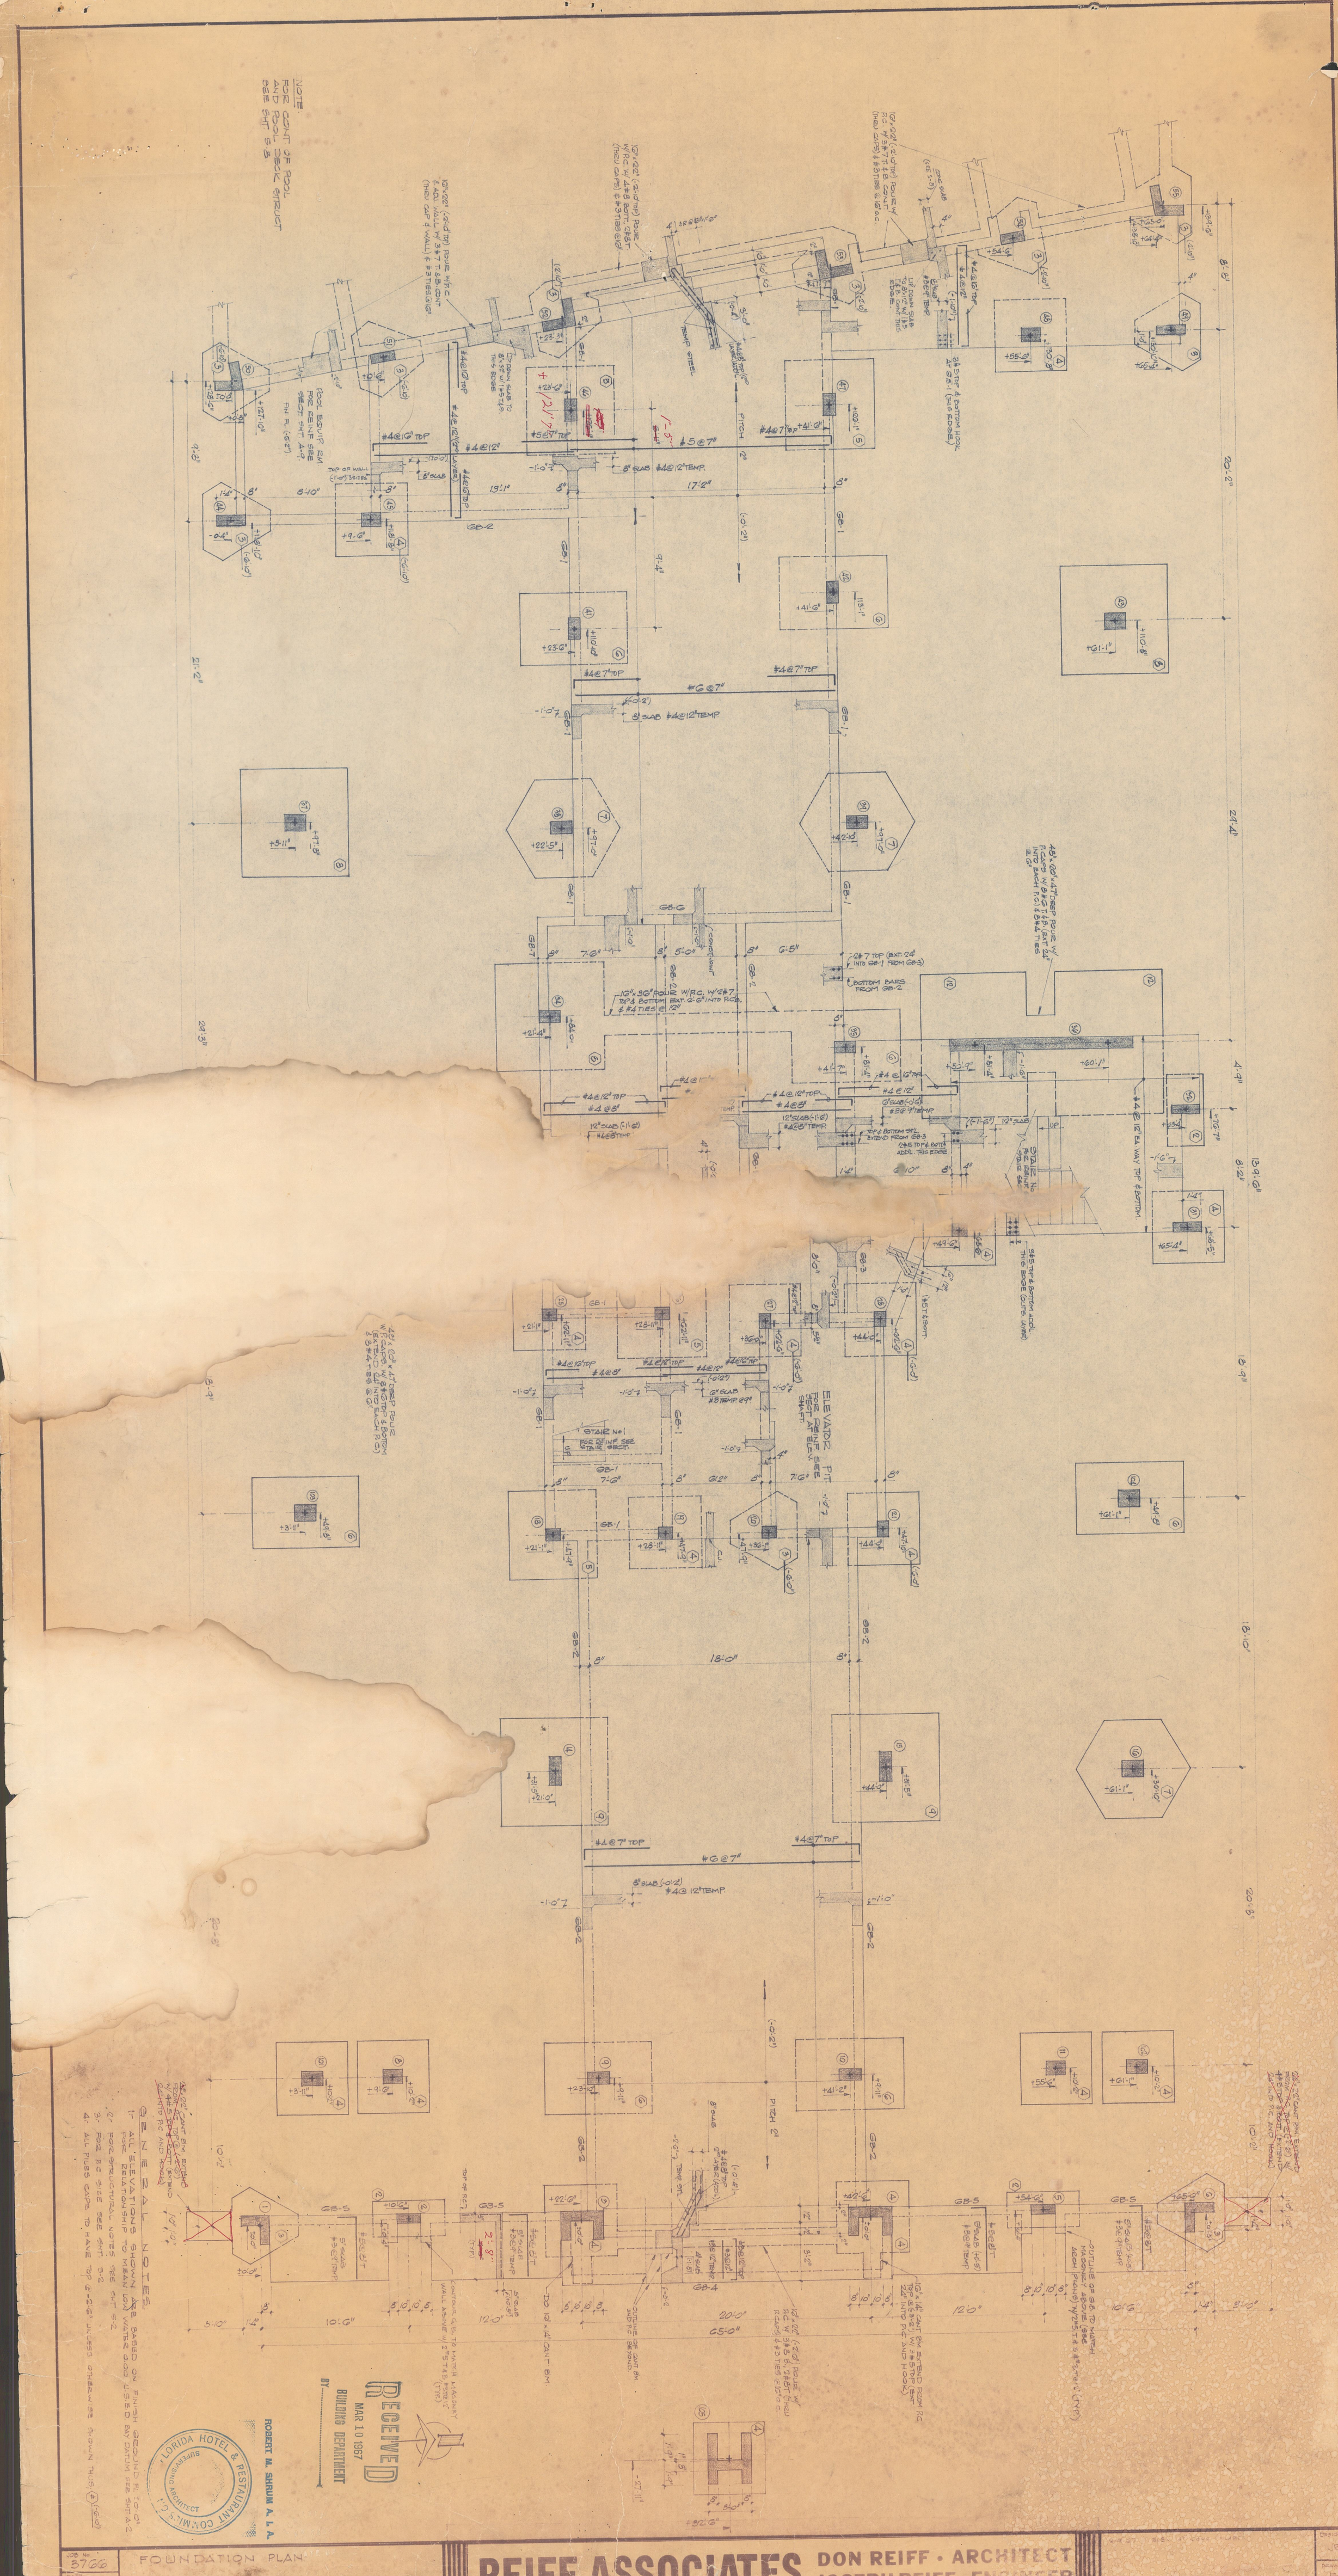
GENERAL NOTES
ALL ELEVATIONS SHOWN ARE BASED ON FINISH GROUND FLOOR
RECEIVED
MAR 10 1967
BUILDING DEPARTMENT
BY
ROBERT M. SARNUM A. I. A.
FLORIDA HOTEL & RESTAURANT COMMISSION
ARCHITECT
FOUNDATION PLAN
THE ASHLEY
CONDOMINIUM APT. BLDG.
REIFF ASSOCIATES
ARCHITECTS
ENGINEERS
DON REIFF · ARCHITECT
JOSEPH REIFF · ENGINEER
NORTH MIAMI BEACH, FLORIDA